



Permit #F00164981

FilmL.A., Inc.
6255 W Sunset Blvd, 12th Floor
Hollywood, CA 90028
t: (213)977-8600 - f: (213)977-8601
www.filmla.com

Summary Information**Permit No:** F00164981**Type of Permit:** FILMING**Release Date:** 09/25/2020**Production Company** SOMESUCH INC**Producer** anura idupuganti**Insured Company Name** SOMESUCH INC**Director** kim gehrig

Contact Phone No. 1 310-314-5140

1st AD TBD TBD

Contact Phone No. 2

Fax

Address 1804 LINCOLN BLVD

VENICE, California 90291

Production Manager will vudmaska**FilmL.A. Coordinator** Cody Penwell**Production Title** DRAGON**Location Manager** MIKE DENNEHY**Type of Production** Commercial - Standard

Primary Phone Mobile - 310-880-2598

Secondary Phone

Location Assistant N/A N/A

Primary Phone Mobile - 000-000-0000

Secondary Phone

Fees

Posting 1500 \$345.00

Total Permit Fee \$3,018.00

Notification Charge \$173.00

Number of Locations 5

FILMLA NON-REFUNDABLE FILM APPLICATION FEE \$699.00

LA CITY LANE AND STREET CLOSURE FEE \$312.00

LA COUNTY FIRE REVIEW \$282.00

LA COUNTY ROAD INSPECTION FEE \$378.00

LA COUNTY ROAD APPLICATION FEE \$172.00

LA CITY FIRE DEPARTMENT SPOT CHECK SURCHARGE \$85.00

FILMLA MONITOR FEES \$260.00

LA COUNTY ROAD ENCROACHMENT PERMIT PROCESSING FEE \$312.00



Summary Information

Location

Location 1 of 5

Page 1 of 2

Permit Number F00164981
Production Company SOMESUCH INC
Insured Company SOMESUCH INC
Production Title DRAGON

Location Manager MIKE DENNEHY
Primary Phone Mobile - 310-880-2598
Secondary Phone

Location Address 42848 150th St E, Unincorporated Los Angeles County, CA, 93535

Location Name CLUB ED

Location Type Ranch

Location Description *This information is for historical reference only. Please access GIS for up-to-date information.
 CLUB ED

Prep Dates 9/25/2020 - 9/25/2020 07:00 - 19:00 1 day

Film Dates 9/26/2020 - 9/26/2020 04:00 - 23:59 1 day

Open or Closed to the Public Closed

Generic Conditions *** MUST COMPLY WITH ATTACHED REOPENING PROTOCOL FOR MUSIC, TELEVISION AND FILM PRODUCTION: APPENDIX J EFFECTIVE AS OF FRIDAY, JUNE 12, 2020.***
 THE CONSUMPTION OF ALCOHOLIC BEVERAGES AND THE USE OF DRUGS, INCLUDING MARIJUANA, ON LOCATION BY ANY CAST, CREW, OR INVITED GUESTS IS STRICTLY PROHIBITED.
 *Certain service and personnel fees required by jurisdictional agencies are not collected by FilmL.A. Any such fees must be paid directly to the appropriate agency, and a separate invoice will be provided to the permittee.
 *LA CITY AND/OR LA COUNTY FIRE CHECKLIST ATTACHED TO FINAL PERMIT. THE PERMITTEE IS RESPONSIBLE FOR COMPLETING CHECKLIST PRIOR TO FILMING ACTIVITY AT THIS LOCATION. NON COMPLIANCE MAY RESULT IN ASSIGNMENT OF A FIRE OFFICER.
 All vehicles must be parked on private property
 Must Maintain 5' Clearance on Sidewalks/Walkways
 Must maintain local/emergency access
 Must post "ROAD WORK AHEAD" signs, which must remain up until all activities on the roadway have been completed.
 No cast or crew parking on area streets
 No interference with merchant activity.
 Number of uniformed officers listed on the permit is a minimum requirement. Permittee remains responsible for deploying a sufficient number of uniformed officers to provide traffic and crowd control to ensure the safety of the film crew and the public.
 Traffic control must be done in accordance w/MUTCD
 Traffic Officers Required

Please see attached documents F00164981-Agent_Letter.pdf
 CLUB ED Map 12_11.2018.pdf
 CLUB ED LA COUNTY ROADS MAP_Jan_30_2009.pdf
 CUP_Club Ed Last 3 pages.pdf

Equipment on Location	Type	Quantity	Personnel on Location	Type	Quantity
	10 Ton Truck	2		Cast	10
	4000 gal water truck	1		Crew	80
	5 Ton Truck	2		Extras	20
	Camera cars	1		LA County	1
	Cast/Crew vehicles	60		FSA	
	Condors	1		assigned	
	Cranes	1		Sheriff/CHP	2
	Cube Trucks	2			
	Fire Extinguisher	2			



Summary Information

Location

Location 1 of 5

Page 2 of 2

Permit Number F00164981
Production Company SOMESUCH INC
Insured Company SOMESUCH INC
Production Title DRAGON

Location Manager MIKE DENNEHY
 Primary Phone Mobile - 310-880-2598
 Secondary Phone

(2A10BC Minimum
 Rating)

Generator	1
Honey Wagons	1
Motor Homes	2
Picture vehicles	2
Portable restrooms	1
Vans	3

Filming Activities Atmospheric smoke effects (water based); Camera on sticks; Equipment on property; Exterior establishing shots; Interior and exterior dialogue; Intermittent traffic control - 2 minutes standard; Wetdown; swimming in the pool, actors at the diner. No horses; Technocrane and crane. Interior and exterior lighting.; Will have a prop fence set up on shoulder of Club Ed, out front. *NO DIGGING OF HOLES*; INTERMITTENT TRAFFIC CONTROL (ITC) ON 9/26 ONLY;

Jurisdiction Political: Los Angeles County - Supervisor District 5

Police: Los Angeles County Sheriff

Fire: Los Angeles County Fire Department

Thomas Guide Page: 4109

Grid: C3

Approvals LOS ANGELES COUNTY PUBLIC WORKS - FINAL Greg Graham Final Approver
 APPROVERS
 LOS ANGELES COUNTY ROAD DEPARTMENT - Chris Melillo
 PALMDALE (PO5)

Coordinator Note *When filming in and around rocks, survey for bird nests or bat roosts prior to film set up. Keep all activity away from nest and bat roosts.

*All activities to be maintained within existing disturbed areas.

*No activity permitted within undisturbed areas.

*Remove/clear all debris from the site after conclusion of filming activities

*Dispose of all waste in a correct manner.

*Ensure that the site is returned to its original condition.

*Removal of vegetation is prohibited.

*Grading, excavation, soil fill, and/or trenching are prohibited.

*All vehicles should stay within the existing road. *Under no circumstances are vehicles allowed to travel outside the existing disturbed areas and road paths.

*If filming occurs after sunset, all lighting must be pointed away from undisturbed areas.

*Crew parking should stay within the existing disturbed areas shown on the current aerial map.

*Parking or driving on top of shrubs and native plants is prohibited.

Area for crew parking shall not be expanded into undisturbed areas

Coordinator Note Covid Contact: Adrian Colesberry
 Phone: 323-363-4930

Coordinator Note LA COUNTY FIRE DEPT. #20-1257-114:
 FIRE SAFETY ADVISER, ONE (1) 4000 GALLON WATER TRUCK, AND TWO (2) 2A10BC FIRE EXTINGUISHERS REQUIRED.

Parking

Base Camp

Location Type : Filming Location

Crew Parking

Location Type : Filming Location



Summary Information

Location

Location 2 of 5

Page 1 of 2

Permit Number F00164981
Production Company SOMESUCH INC
Insured Company SOMESUCH INC
Production Title DRAGON

Location Manager MIKE DENNEHY
Primary Phone Mobile - 310-880-2598
Secondary Phone

Location Address AV Sandlot at 150th St. East & E Ave. K-8 (APN #3362008004 & #3362008001), Unincorporated
 Los Angeles County, CA 93535

Location Type Vacant lot

Prep Dates 9/25/2020 - 9/25/2020 07:00 - 19:00 1 day

Film Dates 9/26/2020 - 9/26/2020 04:00 - 23:59 1 day

Open or Closed to the Public Closed

Generic Conditions *** MUST COMPLY WITH ATTACHED REOPENING PROTOCOL FOR MUSIC, TELEVISION AND FILM PRODUCTION: APPENDIX J EFFECTIVE AS OF FRIDAY, JUNE 12, 2020.***
 THE CONSUMPTION OF ALCOHOLIC BEVERAGES AND THE USE OF DRUGS, INCLUDING MARIJUANA, ON LOCATION BY ANY CAST, CREW, OR INVITED GUESTS IS STRICTLY PROHIBITED.
 *Certain service and personnel fees required by jurisdictional agencies are not collected by FilmL.A. Any such fees must be paid directly to the appropriate agency, and a separate invoice will be provided to the permittee.
 *LA CITY AND/OR LA COUNTY FIRE CHECKLIST ATTACHED TO FINAL PERMIT. THE PERMITTEE IS RESPONSIBLE FOR COMPLETING CHECKLIST PRIOR TO FILMING ACTIVITY AT THIS LOCATION. NON COMPLIANCE MAY RESULT IN ASSIGNMENT OF A FIRE OFFICER.
 All vehicles must be parked on private property
 Must maintain 5' Clearance on Sidewalks/Walkways
 Must maintain local/emergency access
 Must post "ROAD WORK AHEAD" signs, which must remain up until all activities on the roadway have been completed.
 No cast or crew parking on area streets
 No interference with merchant activity.
 Number of uniformed officers listed on the permit is a minimum requirement. Permittee remains responsible for deploying a sufficient number of uniformed officers to provide traffic and crowd control to ensure the safety of the film crew and the public.
 Traffic control must be done in accordance w/MUTCD
 Traffic Officers Required

Equipment on Location	Type	Quantity	Personnel on Location	Type	Quantity
	10 Ton Truck	2		Cast	20
	4000 gal water truck	1		Crew	80
	5 Ton Truck	2			
	Cast/Crew vehicles	60			
	Condors	1			
	Cranes	1			
	Cube Trucks	2			
	Fire Extinguisher (2A10BC Minimum Rating)	2			
	Generator	1			
	Honey Wagons	1			
	Motor Homes	2			
	Portable restrooms	1			



Summary Information

Location

Location 2 of 5

Page 2 of 2

Permit Number F00164981
Production Company SOMESUCH INC
Insured Company SOMESUCH INC
Production Title DRAGON

Location Manager MIKE DENNEHY
Primary Phone Mobile - 310-880-2598
Secondary Phone

Vans

6

Filming Activities Atmospheric smoke effects (water based); Camera on sticks; Exterior Dialogue; Exterior establishing shots; Exterior models against scenery; Handheld equipment; Exterior filming/establishing shots on existing roads and at the rocks. Rock climbing; will have a techno crane and condor for lighting. Dust poofs;

Jurisdiction Political: Los Angeles County - Supervisor District 5

Police: Los Angeles County Sheriff

Fire: Los Angeles County Fire Department

Approvals LOS ANGELES COUNTY PUBLIC WORKS - FINAL Greg Graham Final Approver APPROVERS

Coordinator Note *When filming in and around rocks, survey for bird nests or bat roosts prior to film set up. Keep all activity away from nest and bat roosts.
*All activities to be maintained within existing disturbed areas.
*No activity permitted within undisturbed areas.
*Remove/clear all debris from the site after conclusion of filming activities
*Dispose of all waste in a correct manner.
*Ensure that the site is returned to its original condition.
*Removal of vegetation is prohibited.
*Grading, excavation, soil fill, and/or trenching are prohibited.
*All vehicles should stay within the existing road. *Under no circumstances are vehicles allowed to travel outside the existing disturbed areas and road paths.
*If filming occurs after sunset, all lighting must be pointed away from undisturbed areas.
*Crew parking should stay within the existing disturbed areas shown on the current aerial map.
*Parking or driving on top of shrubs and native plants is prohibited.
Area for crew parking shall not be expanded into undisturbed areas

Coordinator Note Covid Contact: Adrian Colesberry
Phone: 323-363-4930

Coordinator Note LA COUNTY FIRE DEPT. #20-1257-114:
FIRE SAFETY ADVISER, ONE (1) 4000 GALLON WATER TRUCK, AND TWO (2) 2A10BC FIRE EXTINGUISHERS REQUIRED.

Parking**Base Camp**

Location Type : Filming Location

Crew Parking

Location Type : Filming Location



Summary Information

Location

Location 3 of 5

Page 1 of 2

Permit Number F00164981
Production Company SOMESUCH INC
Insured Company SOMESUCH INC
Production Title DRAGON

Location Manager MIKE DENNEHY
 Primary Phone Mobile - 310-880-2598
 Secondary Phone

Location Address 150th St., E Ave K- E Ave O, Los Angeles County, CA, 93535

Location Type Road

Film Dates 9/26/2020 - 9/26/2020 04:00 - 23:59 1 day

Open or Closed to the Public Open

Generic Conditions *** MUST COMPLY WITH ATTACHED REOPENING PROTOCOL FOR MUSIC, TELEVISION AND FILM PRODUCTION: APPENDIX J EFFECTIVE AS OF FRIDAY, JUNE 12, 2020.***
 THE CONSUMPTION OF ALCOHOLIC BEVERAGES AND THE USE OF DRUGS, INCLUDING MARIJUANA, ON LOCATION BY ANY CAST, CREW, OR INVITED GUESTS IS STRICTLY PROHIBITED.
 *Certain service and personnel fees required by jurisdictional agencies are not collected by FilmL.A. Any such fees must be paid directly to the appropriate agency, and a separate invoice will be provided to the permittee.
 *LA CITY AND/OR LA COUNTY FIRE CHECKLIST ATTACHED TO FINAL PERMIT. THE PERMITTEE IS RESPONSIBLE FOR COMPLETING CHECKLIST PRIOR TO FILMING ACTIVITY AT THIS LOCATION. NON COMPLIANCE MAY RESULT IN ASSIGNMENT OF A FIRE OFFICER.
 All vehicles must be parked on private property
 Must Maintain 5' Clearance on Sidewalks/Walkways
 Must maintain local/emergency access
 Must post "ROAD WORK AHEAD" signs, which must remain up until all activities on the roadway have been completed.
 No cast or crew parking on area streets
 No interference with merchant activity.
 Number of uniformed officers listed on the permit is a minimum requirement. Permittee remains responsible for deploying a sufficient number of uniformed officers to provide traffic and crowd control to ensure the safety of the film crew and the public.
 Traffic control must be done in accordance w/MUTCD
 Traffic Officers Required

Please see attached documents CLUB ED Map 12_11.2018.pdf
 CLUB ED LA COUNTY ROADS MAP_Jan_30_2009.pdf
 CUP_Club Ed Last 3 pages.pdf

Equipment on Location	Type	Quantity	Personnel on Location	Type	Quantity
	10 Ton Truck	2		Cast	10
	4000 gal water truck	1		Crew	70
	5 Ton Truck	2		LA County	1
	Camera cars	1		FSA	
	Cast/Crew vehicles	60		assigned	
	Condors	1		Sheriff/CHP	2
	Cranes	1			
	Cube Trucks	2			
	Fire Extinguisher (2A10BC Minimum Rating)	2			
	Generator	1			
	Honey Wagons	1			



Summary Information

Location

Location 3 of 5

Page 2 of 2

Permit Number F00164981
Production Company SOMESUCH INC
Insured Company SOMESUCH INC
Production Title DRAGON

Location Manager MIKE DENNEHY
Primary Phone Mobile - 310-880-2598
Secondary Phone

Motor Homes	2
Picture vehicles	3
Portable restrooms	1
Vans	6

Filming Activities Atmospheric smoke effects (water based); Camera in car; Camera on sticks; Drive by; Drive ups & away; Driving shots with the flow of traffic; Exterior establishing shots; Exterior models against scenery; Handheld equipment; Intermittent traffic control - 2 minutes standard; Wetdown; driving shots and walking in road and on side of road (with ITC) simulated hitchhiking; Camera and equipment on the shoulder of the road. Production vehicles on shoulder of road. Will have CHP; Techno crane and condor on shoulder of road. Lights and equipment on shoulder of the road also. ; Will have horses walking in the road and on shoulder of road for a few shots;

Jurisdiction Political: Los Angeles County - Supervisor District 5
Police: Los Angeles County Sheriff
Fire: Los Angeles County Fire Department

Approvals LOS ANGELES COUNTY PUBLIC WORKS - FINAL Greg Graham Final Approver
APPROVERS
LOS ANGELES COUNTY ROAD DEPARTMENT - Chris Melillo
PALMDALE (PO5)

Coordinator Note Covid Contact: Adrian Colesberry
Phone: 323-363-4930

Coordinator Note LA COUNTY FIRE DEPT. #20-1257-114:
FIRE SAFETY ADVISER, ONE (1) 4000 GALLON WATER TRUCK, AND TWO (2) 2A10BC FIRE EXTINGUISHERS REQUIRED.

Parking **Base Camp** CLUB ED
Location 42848 150th St E,
Type : Other Unincorporated Los Angeles
Location County, CA, 93535

Crew CLUB ED
Parking 42848 150th St E,
Location Unincorporated Los Angeles
Type : Other County, CA, 93535
Location



Summary Information

Location

Location 4 of 5

Page 1 of 2

Permit Number F00164981
Production Company SOMESUCH INC
Insured Company SOMESUCH INC
Production Title DRAGON

Location Manager MIKE DENNEHY
Primary Phone Mobile - 310-880-2598
Secondary Phone

Location Address Harlem Place Alley Between 2nd st and 3rd street, Los Angeles, CA, 90012

Location Type Alley

Prep Dates 9/28/2020 - 9/28/2020 08:00 - 12:00 1 day

Film Dates 9/28/2020 - 9/28/2020 12:00 - 15:00 1 day

Open or Closed to the Public Open

Generic Conditions *** MUST COMPLY WITH ATTACHED REOPENING PROTOCOL FOR MUSIC, TELEVISION AND FILM PRODUCTION: APPENDIX J EFFECTIVE AS OF FRIDAY, JUNE 12, 2020.***

THE CONSUMPTION OF ALCOHOLIC BEVERAGES AND THE USE OF DRUGS, INCLUDING MARIJUANA, ON LOCATION BY ANY CAST, CREW, OR INVITED GUESTS IS STRICTLY PROHIBITED.

*Certain service and personnel fees required by jurisdictional agencies are not collected by FilmL.A. Any such fees must be paid directly to the appropriate agency, and a separate invoice will be provided to the permittee.

*LA CITY AND/OR LA COUNTY FIRE CHECKLIST ATTACHED TO FINAL PERMIT. THE PERMITTEE IS RESPONSIBLE FOR COMPLETING CHECKLIST PRIOR TO FILMING ACTIVITY AT THIS LOCATION. NON COMPLIANCE MAY RESULT IN ASSIGNMENT OF A FIRE OFFICER. All closures impacting sidewalks must be implemented per WATCH manual, CA MUTCD TA-28 & TA-29

Community Survey Obtained

Equipment staging and vehicles may park on one side of the street only.

FilmLA Monitor required at a minimum of four hours.

Must comply with attached conditions

Must Maintain 5' Clearance on Sidewalks/Walkways

Must maintain local/emergency access

No cast or crew parking on area streets

No interference with merchant activity.

Number of uniformed officers listed on the permit is a minimum requirement. Permittee remains responsible for deploying a sufficient number of uniformed officers to provide traffic and crowd control to ensure the safety of the film crew and the public.

Traffic control must be done in accordance w/MUTCD

Traffic Officers Required

Uniformed officers shall have a copy of the film permit in their possession and are required to confirm that all traffic control signage devices are in place.

Please see attached Harlem Place Closure Somesuch Dragon.pdf
documents Downtown Filming Guidelines 2010.03.01.pdf

Equipment on Location	Type	Quantity	Personnel on Location	Type	Quantity
	10 Ton Truck	2		Cast	10
	5 Ton Truck	2		Crew	70
	Cast/Crew vehicles	60		FilmL.A. Monitor(s)	1
	Condors	1		Off-Duty/Retired LAPD Officer(s)	2
	Cranes	1		Spot Check	1
	Cube Trucks	2			
	Generator	1			
	Honey Wagons	1			



Summary Information

Location

Location 4 of 5

Page 2 of 2

Permit Number F00164981
Production Company SOMESUCH INC
Insured Company SOMESUCH INC
Production Title DRAGON

Location Manager MIKE DENNEHY
Primary Phone Mobile - 310-880-2598
Secondary Phone

Motor Homes 2
 Portable 1
 restrooms
 Vans 6

Filming Activities Atmospheric smoke effects (water based); Camera on sticks; Equipment on sidewalk & street; Equipment on sidewalk only.; Exterior Dialogue; Exterior establishing shots; Exterior models against scenery; Handheld equipment; Intermittent traffic control - 2 minutes standard; Wetdown; Filming in the alley, lights/camera/equipment set up in alley. ; Will be building a fake wall in the alley. The scene is of roller derby gals skating in the alley, and then one of them jumps over the fake wall. Production will have LAPD officers with them the whole day; Production will allow people in the alley the entire day, the scene and where the fake wall placement are will be halfway in the alley(will send you an overhead);

Jurisdiction Political: Los Angeles City - Council District 14

Police: Los Angeles Police **Fire:** Los Angeles City Department

Thomas Guide Page: 634

Grid: F4

Approvals LOS ANGELES CITY POLICE DEPARTMENT
 FILML.A. MONITORS
 FILML.A. CLOSURES
 LOS ANGELES CITY DEPARTMENT OF PUBLIC WORKS

Vincent Aguirre
 Adam Meyer Approver
 Joshua Mingo

Coordinator Note MONITOR REQUIRED:
 9/28; 0400-2359

Coordinator Note Covid Contact: Adrian Colesberry
 Phone: 323-363-4930

Coordinator Note MONITOR REQUIRED:
 9/28; 0700-1500

Parking **Base Camp** 246 S Spring St, Los Angeles, CA, 90012
 Location Type :
 Other Location

Crew Parking 246 S Spring St, Los Angeles, CA, 90012
 Location Type :
 Other Location

Posting "No Parking" signs B/S HARLEM PL ALLEY., W 2ND ST- W 3RD ST

Approximate Footage 1201 - 1500

Log Number 287868

Date(s) 9/28/2020 to 9/28/2020

Time(s) 00:00 to 00:00

Lane / Full Closure FULL CLOSURE- HARLM PL ALLEY., W 2ND ST- W 3RD ST
Approximate Footage 0 - 300

Date(s) 9/28/2020 to 9/28/2020

Time(s) 08:00 to 15:00



Summary Information

Location

Location 5 of 5

Page 1 of 2

Permit Number F00164981
Production Company SOMESUCH INC
Insured Company SOMESUCH INC
Production Title DRAGON

Location Manager MIKE DENNEHY
Primary Phone Mobile - 310-880-2598
Secondary Phone

Location Address 41657 150th St E, Lancaster, CA, 93535

Location Type Open land

Film Dates 9/26/2020 - 9/26/2020 07:00 - 22:00 1 day

Open or Closed to the Public Closed

Generic Conditions *** MUST COMPLY WITH ATTACHED REOPENING PROTOCOL FOR MUSIC, TELEVISION AND FILM PRODUCTION: APPENDIX J EFFECTIVE AS OF FRIDAY, JUNE 12, 2020.***
 THE CONSUMPTION OF ALCOHOLIC BEVERAGES AND THE USE OF DRUGS, INCLUDING MARIJUANA, ON LOCATION BY ANY CAST, CREW, OR INVITED GUESTS IS STRICTLY PROHIBITED.
 *Certain service and personnel fees required by jurisdictional agencies are not collected by FilmL.A. Any such fees must be paid directly to the appropriate agency, and a separate invoice will be provided to the permittee.
 *LA CITY AND/OR LA COUNTY FIRE CHECKLIST ATTACHED TO FINAL PERMIT. THE PERMITTEE IS RESPONSIBLE FOR COMPLETING CHECKLIST PRIOR TO FILMING ACTIVITY AT THIS LOCATION. NON COMPLIANCE MAY RESULT IN ASSIGNMENT OF A FIRE OFFICER.
 All vehicles must be parked on private property
 Must Maintain 5' Clearance on Sidewalks/Walkways
 Must maintain local/emergency access
 Must post "ROAD WORK AHEAD" signs, which must remain up until all activities on the roadway have been completed.
 No cast or crew parking on area streets
 No interference with merchant activity.
 Number of uniformed officers listed on the permit is a minimum requirement. Permittee remains responsible for deploying a sufficient number of uniformed officers to provide traffic and crowd control to ensure the safety of the film crew and the public.
 Traffic control must be done in accordance w/MUTCD
 Traffic Officers Required

Please see attached document F00164981-Overhead-Rocky_Buttes.pdf

Equipment on Location	Type	Quantity	Personnel on Location	Type	Quantity
	4000 gal water truck	1		Cast	10
	Fire Extinguisher (2A10BC Minimum Rating)	2		Crew	60
	Trailers	1		LA County FSA assigned	1
	Vans	6			

Filming Activities Animal on set (Please add specifics in the "add other" section); Equipment on property; Exterior Dialogue; Exterior establishing shots; Production is requesting to film at Rocky Buttes, ON the APPROVED horse trails and approved roads. Scene is talents riding horseback against the sunset with the Buttes in the background.; TRAILER IS FOR HORSES and will remain on shoulder of E 150th St;

Jurisdiction Political: Los Angeles County - Supervisor District 5
Police: Los Angeles County Sheriff
Fire: Los Angeles County Fire Department

Approvals LOS ANGELES COUNTY PUBLIC WORKS - FINAL Greg Graham Final Approver APPROVERS



Summary Information

Location

Location 5 of 5

Page 2 of 2

Permit Number F00164981
Production Company SOMESUCH INC
Insured Company SOMESUCH INC
Production Title DRAGON

Location Manager MIKE DENNEHY
Primary Phone Mobile - 310-880-2598
Secondary Phone

Coordinator Note *When filming in and around rocks, survey for bird nests or bat roosts prior to film set up. Keep all activity away from nest and bat roosts.
*All activities to be maintained within existing disturbed areas.
*No activity permitted within undisturbed areas.
*Remove/clear all debris from the site after conclusion of filming activities
*Dispose of all waste in a correct manner.
*Ensure that the site is returned to its original condition.
*Removal of vegetation is prohibited.
*Grading, excavation, soil fill, and/or trenching are prohibited.
*All vehicles should stay within the existing road. *Under no circumstances are vehicles allowed to travel outside the existing disturbed areas and road paths.
*If filming occurs after sunset, all lighting must be pointed away from undisturbed areas.
*Crew parking should stay within the existing disturbed areas shown on the current aerial map.
*Parking or driving on top of shrubs and native plants is prohibited.
Area for crew parking shall not be expanded into undisturbed areas

Coordinator Note Covid Contact: Adrian Colesberry
Phone: 323-363-4930

Coordinator Note LA COUNTY FIRE DEPT. #20-1257-114:
FIRE SAFETY ADVISER, ONE (1) 4000 GALLON WATER TRUCK, AND TWO (2) 2A10BC FIRE EXTINGUISHERS REQUIRED.

Parking **Base Camp** CLUB ED
Location 42848 150th St E,
Type : Other Unincorporated Los Angeles
Location County, CA, 93535

Crew CLUB ED
Parking 42848 150th St E,
Location Unincorporated Los Angeles
Type : Other County, CA, 93535
Location



APPOINTMENT OF _____ FILM THIS!
AS AUTHORIZED AGENT AND REPRESENTATIVE

I certify that I am a representative of Somesuch Inc (Principal) and am authorized to enter into binding contractual agreements on Principal's behalf provided Principal has pre-approved such agreements. I further certify that I am authorized by Principal to appoint other representatives and agents for Principal and to give such representatives and agents authority to enter into and bind Principal to agreements relating to the issuance and compliance with location film (e.g. theatrical, television, commercial, and other motion picture filming) and still photographic permits, including the permits themselves and any riders to such permits. Acting on the behalf of Principal in my capacity as its authorized representative, I appoint FILM THIS! and its employees and agents as Principal's authorized representatives and agents to apply for and receive location film (e.g. theatrical, television, commercial, and other motion picture filming) and still photographic permits on behalf of Principal through FilmLA for any city, county or other jurisdiction that FilmLA contracts with, in accordance with Principal's instructions, to negotiate, discuss, accept, modify, agree to bind the Principal to the terms and conditions of such permits (including any restrictions and/or community guidelines applicable to any such permit) and to execute such permits on behalf of Principal. Principal understands, acknowledges and agrees that it (and/or its insurer) remains responsible and liable for any and all obligations imposed by or incidental to any permit or rider issued to Principal signed by an employee or agent of (including any coordinator, runner or messenger used by) FILM THIS!. Principal further agrees to comply with the terms and conditions of any such permits and hereby appoints FILM THIS! as an authorized representative to facilitate compliance with such terms and conditions following issuance of such permits and to enter into agreements for Principal with respect thereto. Any person, city, agency, entity or organization (including FilmLA and any city, county or other jurisdiction that FilmLA contracts with) may rely on this appointment and not need obtain any further authorization for any act described herein. An original or electronic copy of this appointment shall be sufficient and may be treated as an original for all purposes. The appointment may be revoked by Principal at any time in writing delivered to FilmLA, but in any case shall expire one (1) year from the date of execution set forth below.

I declare under penalty of perjury under the laws of the State of California that I am authorized to appoint FILM THIS! as an agent for Principal and based on that authority I hereby appoint FILM THIS! as Principal's agent as set forth herein.

DATED 09/25/2020

BY Michael Dennehy

Digitally signed by Michael Dennehy
 DN: cn=Michael Dennehy, o=, ou, email=mike@filmhappens.com, c=US
 Date: 2020.09.25 15:48:22 -0700

REPRESENTATIVE'S SIGNATURE

Somesuch Inc

NAME OF "PRINCIPAL" (PRODUCTION COMPANY)

1804 Lincoln Blvd

PRINCIPAL'S STREET ADDRESS

Mike Dennehy

PRINT PRINCIPAL REPRESENTATIVE NAME

Venice CA 90291


CITY, STATE, ZIP CODE

Location manager

REPRESENTATIVE TITLE (I.E. UPM, LOC. MGR.)

310-800-2598

PRINCIPAL'S TELEPHONE NUMBER

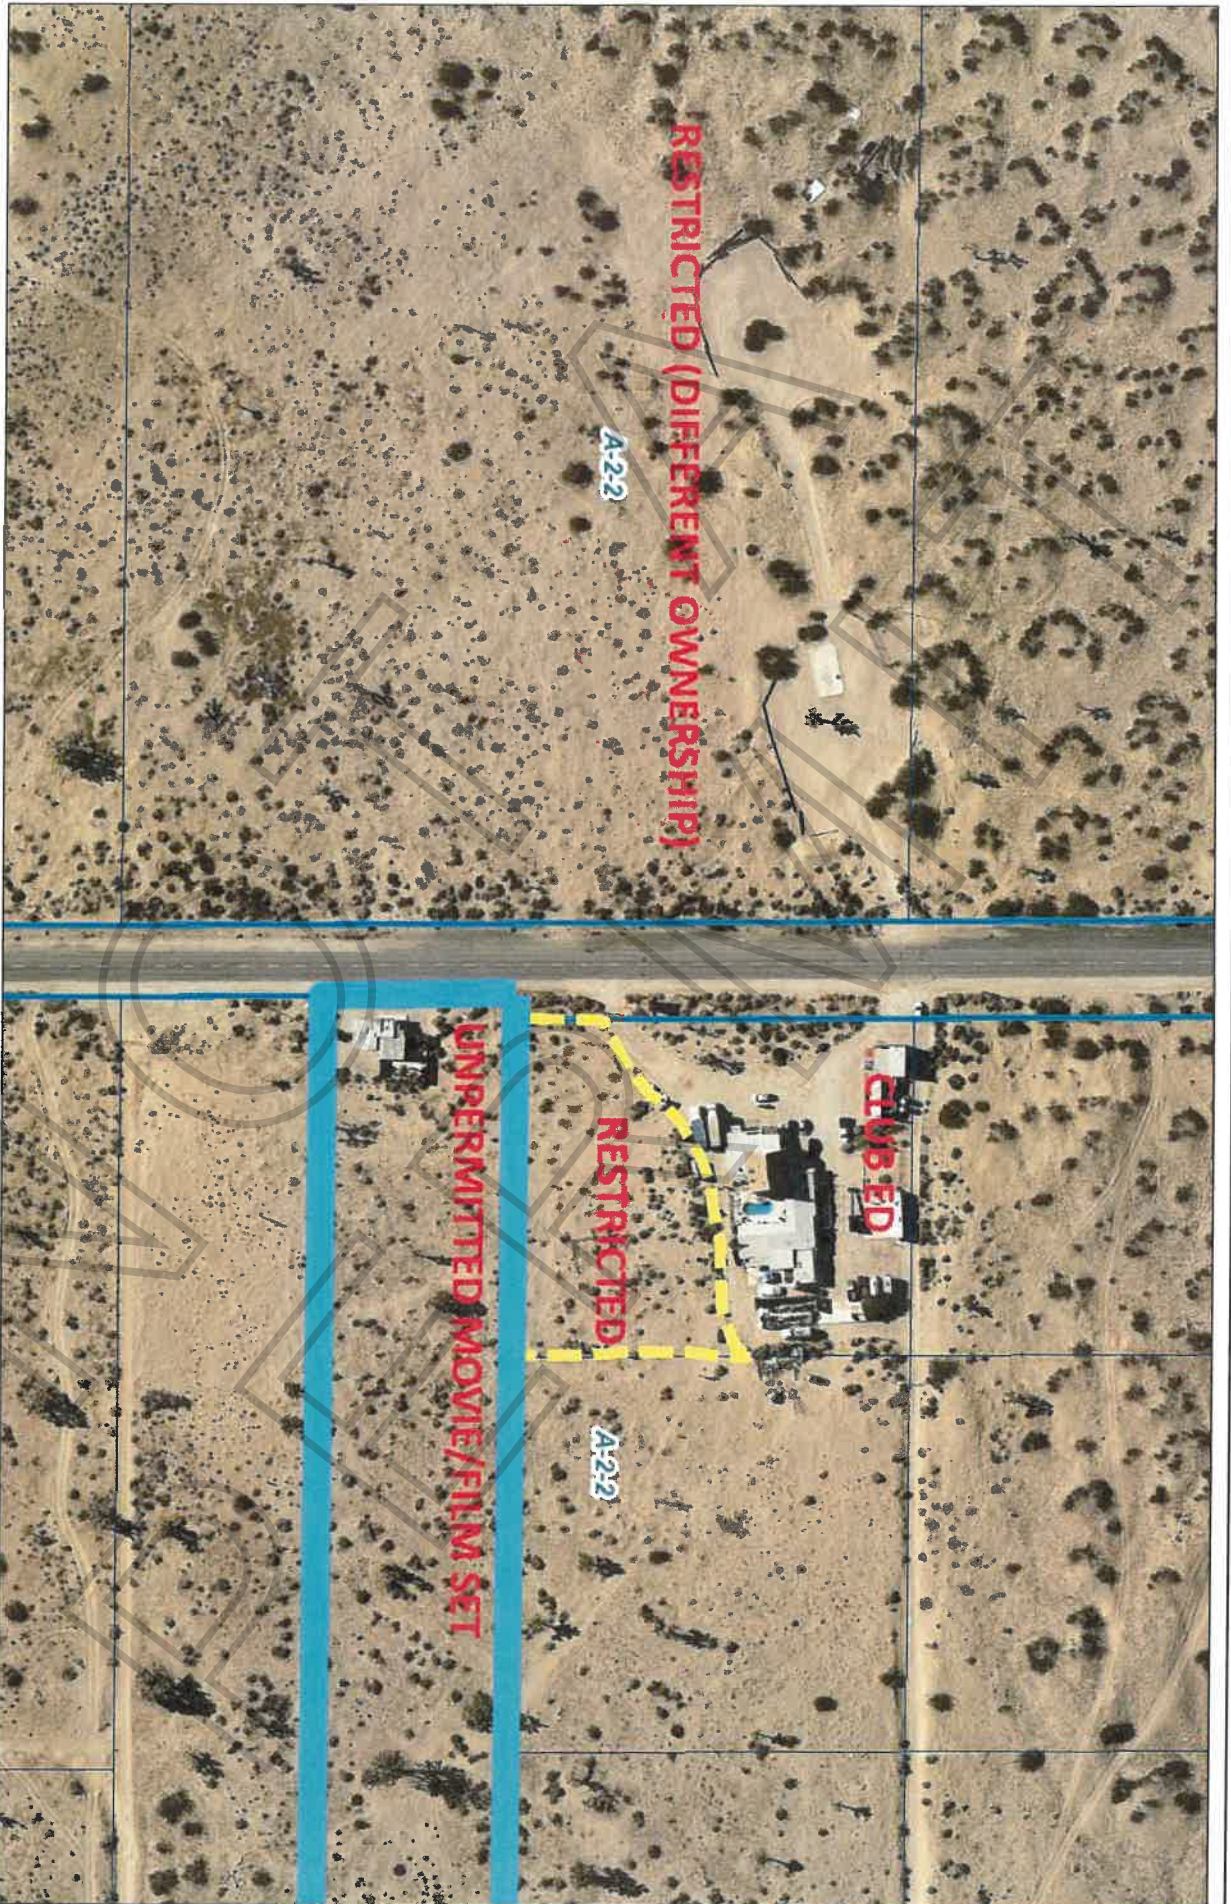

CLUB ED


No Filming on APN 3362-008-002

Printed: 12/10/18




Disclaimer: This map represents a quick representation of spatial imagery or vector layers using GIS-NET. The map should be interpreted in accordance with the GIS-NET Public disclaimer statement. Printed with permission from the Los Angeles County Dept. of Regional Planning. All rights reserved.



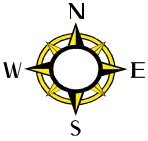

SIGN PLACEMENT FOR CLUB ED

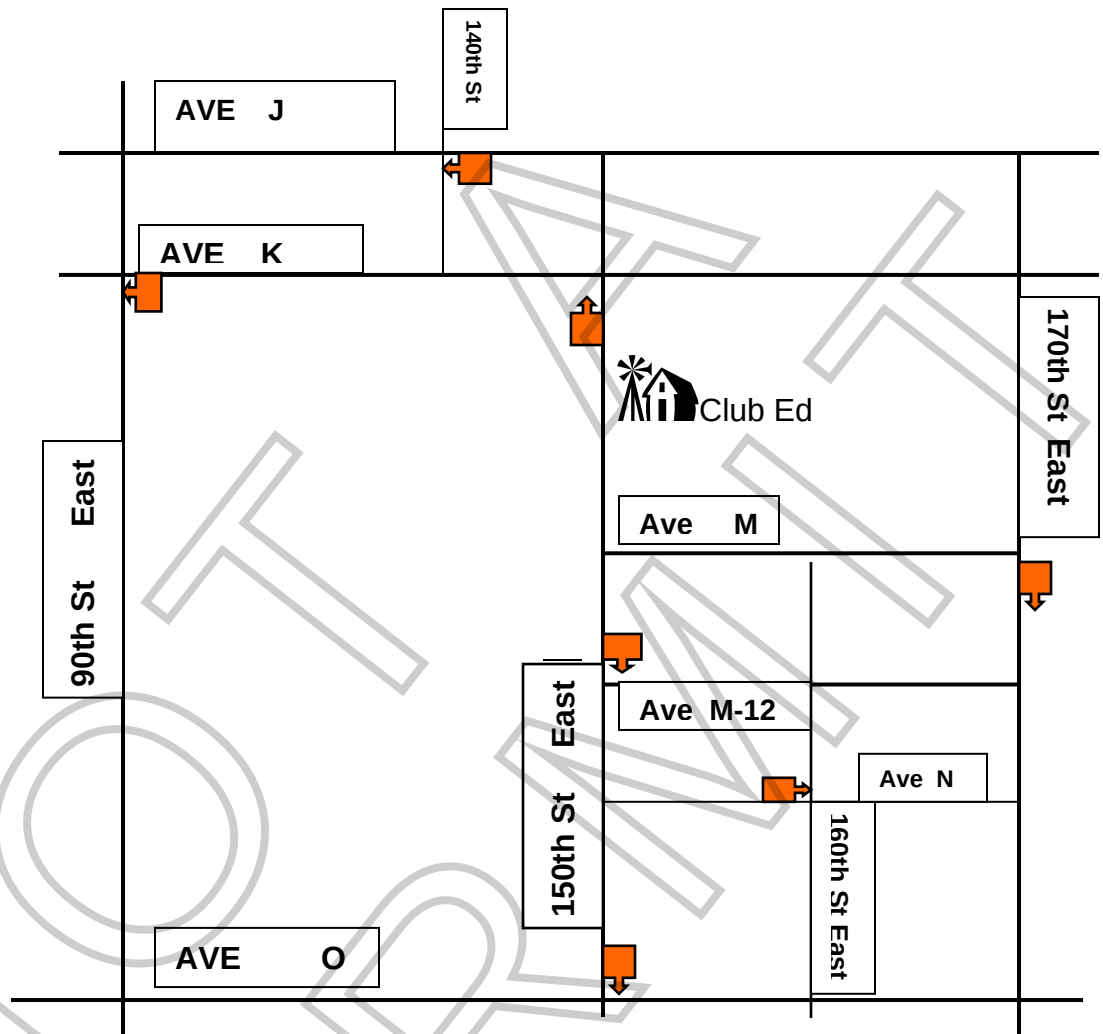

**FILMING ON
150TH EAST
EXPECT
DELAYS**

← TYPICAL SIGN


4FT X 4FT , Black 6inch letters on Orange background

SIGNS MAY BE RENTED AT & PICKED UP AT THE FOLLOWING LOCATIONS:

CLUB ED
TRAFFIC CONTROL SERVICE
ITC BARRICADE INC
JCL BARRICADE INC

661-946-1515, ext 2-Randy
661-255-8733
661-816-6270
213-622-9775

Revised 01-28-09 Addition of two signs

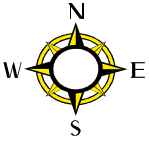

SIGN PLACEMENT FOR CLUB ED

NOT A
T
O
N
P
E
R
M
I
T

PROJECT NO. R2006-03420-(5)
CONDITIONAL USE PERMIT NO. 200600271-(5)

CONDITIONS
Page 1 of 3

1. This grant authorizes the use of the subject property for the continued operation and maintenance of a motion picture set and caretaker's mobile unit within the A-2-1 (Heavy Agricultural—1-acre minimum lot size) zone.
 2. Unless otherwise apparent from the context, the term "permittee" shall include the applicant and any other person, corporation, or other entity making use of this grant.
 3. This grant shall not be effective for any purpose until the permittee has filed at the office of the Department of Regional Planning their affidavit stating that they are aware of and agree to accept all of the conditions of this grant, and that the conditions of the grant have been recorded as required by Condition No. 8, and until all required monies have been paid pursuant to Condition No. 10.
 4. The permittee shall defend, indemnify and hold harmless the County, its agents, officers, and employees from any claim, action, or proceeding against the County or its agents, officers, or employees to attack, set aside, void or annul this permit approval, which action is brought within the applicable time period of Government Code Section 65009 or any other applicable limitation period. The County shall notify the permittee of any claim, action, or proceeding and the County shall reasonably cooperate in the defense.
 5. In the event that any claim, action, or proceeding as described above is filed against the County, the permittee shall within ten days of the filing pay the Department of Regional Planning an initial deposit of \$5,000, from which actual costs shall be billed and deducted for the purpose of defraying the expenses involved in the department's cooperation in the defense, including but not limited to, depositions, testimony, and other assistance to permittee or permittee's counsel. The permittee shall also pay the following supplemental deposits, from which actual costs shall be billed and deducted:
 - a. If during the litigation process, actual costs incurred reach 80 percent of the amount on deposit, the permittee shall deposit additional funds sufficient to bring the balance up to the amount of the initial deposit. There is no limit to the number of supplemental deposits that may be required prior to completion of the litigation.
 - b. At the sole discretion of the permittee, the amount of an initial or supplemental deposit may exceed the minimum amounts defined herein.
- The cost for collection and duplication of records and other related documents will be paid by the permittee in accordance with Los Angeles County Code Section 2.170.010.
6. This grant shall expire unless used within two (2) years from the date of approval. A one-year time extension may be requested in writing and with payment of the applicable fee at least six (6) months prior to the expiration date.
 7. If any provision of this grant is held or declared to be invalid, the permit shall be void and the privileges granted hereunder shall lapse.

PROJECT NO. R2006-03420-(5)
CONDITIONAL USE PERMIT NO. 200600271-(5)

CONDITIONS
Page 2 of 3


8. Prior to the use of this grant, the terms and conditions of the grant shall be recorded in the office of the County Recorder. In addition, upon any transfer or lease of the property during the term of this grant, the permittee shall promptly provide a copy of the grant and its conditions to the transferee or lessee, as applicable, of the subject property.
9. **This grant will terminate on March 4, 2028.** Entitlement to use of the property thereafter shall be subject to the regulations then in effect. If the permittee intends to continue operations after such date, a new Conditional Use Permit application shall be filed with the Department of Regional Planning at least six months prior to the termination date of this permit, whether or not any modification of the use is requested at that time.
10. The subject property shall be maintained and operated in full compliance with the conditions of this grant and any law, statute, ordinance, or other regulation applicable to any development or activity on the subject property. Failure of the permittee to cease any development or activity not in full compliance shall be a violation of these conditions. Prior to the use of this grant, the permittee shall deposit with the County of Los Angeles the sum of \$1,500.00. These monies shall be placed in a performance fund which shall be used exclusively to compensate the Department of Regional Planning for all expenses incurred while inspecting the premises to determine the permittee's compliance with the conditions of approval, including adherence to development in accordance with the approved site plan on file. The fund provides for 10 biennial inspections. Inspections shall be unannounced.

If additional inspections are required to ensure compliance with the conditions of this grant, or if any inspection discloses that the subject property is being used in violation of any one of the conditions of this grant, the permittee shall be financially responsible and shall reimburse the Department of Regional Planning for all additional inspections and for any enforcement efforts necessary to bring the subject property into compliance. Inspections shall be made to ensure compliance with the conditions of this grant as well as adherence to development in accordance with the approved site plan on file. The amount charged for additional inspections shall be the amount equal to the recovery cost at the time of payment (currently \$150 per inspection).
11. Notice is hereby given that any person violating a provision of this grant is guilty of a misdemeanor. Notice is further given that the Regional Planning Commission or a hearing officer may, after conducting a public hearing, revoke or modify this grant, if the Commission or hearing officer finds that these conditions have been violated or that this grant has been exercised so as to be detrimental to the public health and safety or so as to be a nuisance.
12. All requirements of the Zoning Ordinance and of the specific zoning of the subject property must be complied with unless specifically modified by this grant, as set forth in these conditions or shown on the approved plans.
13. Provisions shall be made for all natural drainage to the satisfaction of the Department of Public Works.

PROJECT NO. R2006-03420-(5)
CONDITIONAL USE PERMIT NO. 200600271-(5)

CONDITIONS
Page 3 of 3

14. The subject facility shall be developed and maintained in compliance with the requirements of the Los Angeles County Department of Health Services. Adequate water and sewage facilities shall be provided as may be required by said department.
15. All structures shall comply with the requirements of the Division of Building and Safety of the Los Angeles County Department of Public Works.
16. All structures, walls, and fences open to public view shall remain free of extraneous markings, drawings, or signage. These shall include any of the above that do not directly relate to the facility being operated on the premises or that do not provide pertinent information about said premises. The only exceptions shall be seasonal decorations or signage provided under the auspices of a civic or non-profit organization.
17. In the event of an occurrence of such extraneous markings, drawings, or signage, the permittee shall remove or cover them within 24 hours of such occurrence, weather permitting. Paint utilized in covering such markings shall be of a color that matches, as closely as possible, the color of the adjacent surfaces.
18. The subject property shall be developed and maintained in substantial compliance with the plans marked Exhibit "A."
19. The permittee shall maintain the subject property in a neat and orderly fashion. The permittee shall maintain free of litter all areas of the premises under which the permittee has control.
20. This grant allows motion picture production including the maintenance of a motion picture set and a caretaker's mobile home subject to the following restrictions as to use:
 - a. There shall be no solid perimeter fencing or chain-link fencing around the property. Any fencing that is maintained or installed shall allow small wildlife—such as rabbits and tortoises—to pass through freely;
 - b. The southern one-third of the property is to remain under natural conditions, with no vegetation to be removed;
 - c. All Joshua trees (*Yucca brevifolia*), alive or dead, including fallen branches, shall remain undisturbed;
 - d. Domestic pets, dogs and cats in particular, shall be forbidden, except within enclosed cages or pens or when being filmed as part of a motion picture production; and
 - e. All-terrain vehicles or off-road vehicles shall be prohibited from use on the property, except as a prop, where such use will be restricted to existing disturbed areas as identified in the Biological Constraints Analysis dated June 1993.

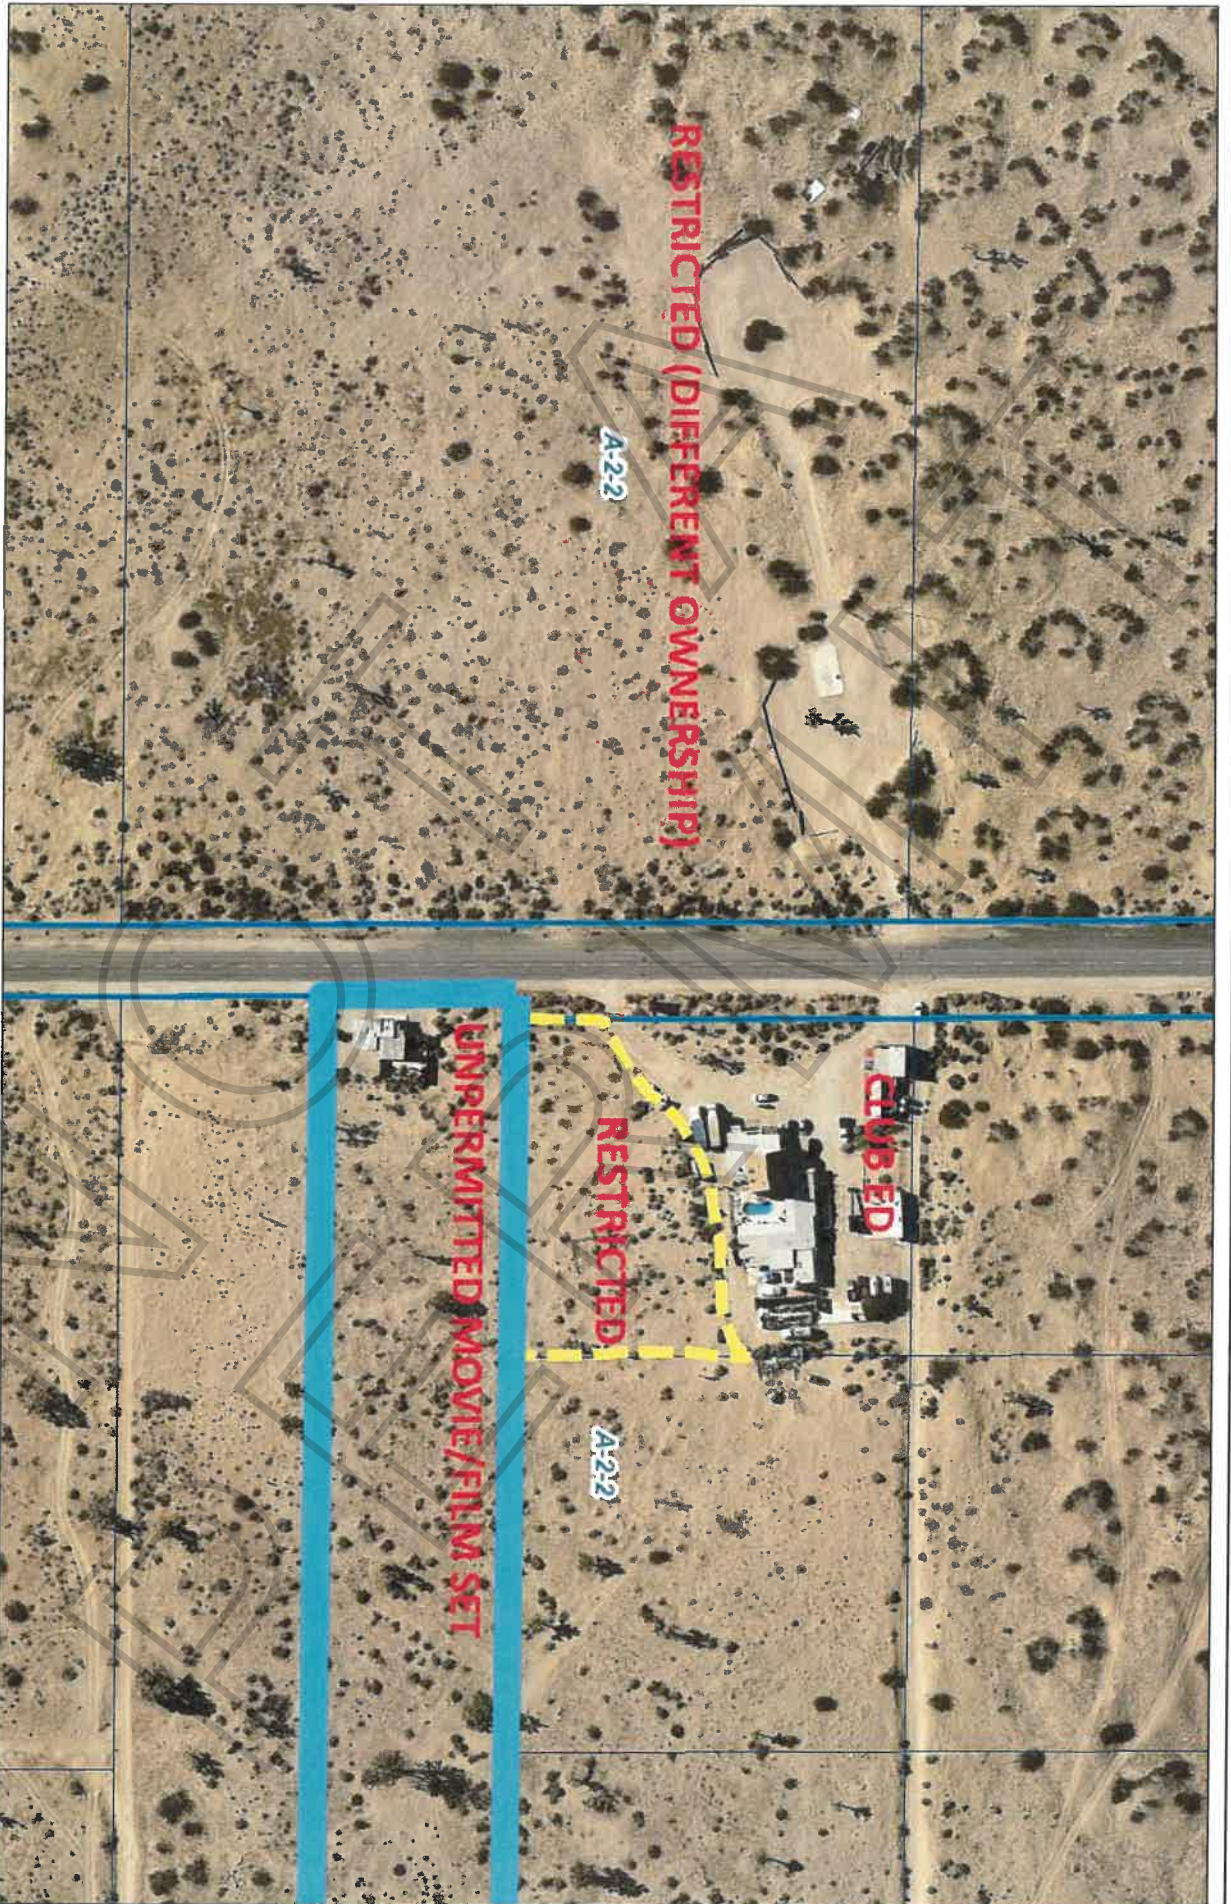

0 94 188 Feet

CLUB ED


No Filming on APN 3362-008-002

Printed: 12/10/18




Disclaimer: This map represents a quick representation of spatial imagery or vector layers using GIS-NET. The map should be interpreted in accordance with the GIS-NET Public disclaimer statement. Printed with permission from the Los Angeles County Dept. of Regional Planning. All rights reserved.



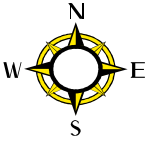

SIGN PLACEMENT FOR CLUB ED

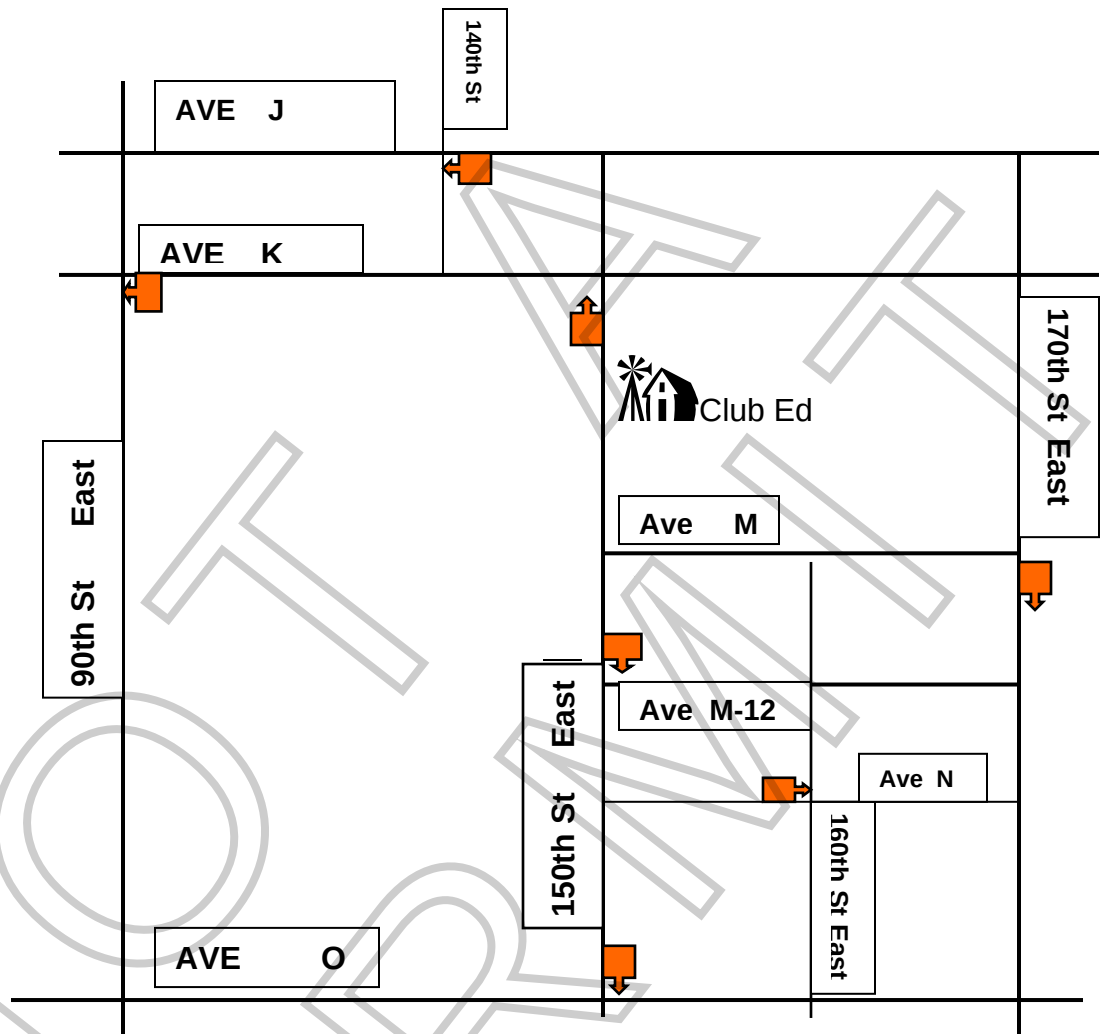

**FILMING ON
150TH EAST
EXPECT
DELAYS**

← TYPICAL SIGN


4FT X 4FT , Black 6inch letters on Orange background

SIGNS MAY BE RENTED AT & PICKED UP AT THE FOLLOWING LOCATIONS:

CLUB ED
TRAFFIC CONTROL SERVICE
ITC BARRICADE INC
JCL BARRICADE INC

661-946-1515, ext 2-Randy
661-255-8733
661-816-6270
213-622-9775

Revised 01-28-09 Addition of two signs

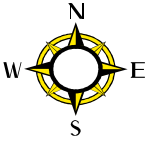

SIGN PLACEMENT FOR CLUB ED

NOT A
T
O
N
P
E
R
M
I
T

PROJECT NO. R2006-03420-(5)
CONDITIONAL USE PERMIT NO. 200600271-(5)

CONDITIONS
Page 1 of 3

1. This grant authorizes the use of the subject property for the continued operation and maintenance of a motion picture set and caretaker's mobile unit within the A-2-1 (Heavy Agricultural—1-acre minimum lot size) zone.
 2. Unless otherwise apparent from the context, the term "permittee" shall include the applicant and any other person, corporation, or other entity making use of this grant.
 3. This grant shall not be effective for any purpose until the permittee has filed at the office of the Department of Regional Planning their affidavit stating that they are aware of and agree to accept all of the conditions of this grant, and that the conditions of the grant have been recorded as required by Condition No. 8, and until all required monies have been paid pursuant to Condition No. 10.
 4. The permittee shall defend, indemnify and hold harmless the County, its agents, officers, and employees from any claim, action, or proceeding against the County or its agents, officers, or employees to attack, set aside, void or annul this permit approval, which action is brought within the applicable time period of Government Code Section 65009 or any other applicable limitation period. The County shall notify the permittee of any claim, action, or proceeding and the County shall reasonably cooperate in the defense.
 5. In the event that any claim, action, or proceeding as described above is filed against the County, the permittee shall within ten days of the filing pay the Department of Regional Planning an initial deposit of \$5,000, from which actual costs shall be billed and deducted for the purpose of defraying the expenses involved in the department's cooperation in the defense, including but not limited to, depositions, testimony, and other assistance to permittee or permittee's counsel. The permittee shall also pay the following supplemental deposits, from which actual costs shall be billed and deducted:
 - a. If during the litigation process, actual costs incurred reach 80 percent of the amount on deposit, the permittee shall deposit additional funds sufficient to bring the balance up to the amount of the initial deposit. There is no limit to the number of supplemental deposits that may be required prior to completion of the litigation.
 - b. At the sole discretion of the permittee, the amount of an initial or supplemental deposit may exceed the minimum amounts defined herein.
- The cost for collection and duplication of records and other related documents will be paid by the permittee in accordance with Los Angeles County Code Section 2.170.010.
6. This grant shall expire unless used within two (2) years from the date of approval. A one-year time extension may be requested in writing and with payment of the applicable fee at least six (6) months prior to the expiration date.
 7. If any provision of this grant is held or declared to be invalid, the permit shall be void and the privileges granted hereunder shall lapse.

PROJECT NO. R2006-03420-(5)
CONDITIONAL USE PERMIT NO. 200600271-(5)

CONDITIONS
Page 2 of 3

8. Prior to the use of this grant, the terms and conditions of the grant shall be recorded in the office of the County Recorder. In addition, upon any transfer or lease of the property during the term of this grant, the permittee shall promptly provide a copy of the grant and its conditions to the transferee or lessee, as applicable, of the subject property.
9. **This grant will terminate on March 4, 2028.** Entitlement to use of the property thereafter shall be subject to the regulations then in effect. If the permittee intends to continue operations after such date, a new Conditional Use Permit application shall be filed with the Department of Regional Planning at least six months prior to the termination date of this permit, whether or not any modification of the use is requested at that time.
10. The subject property shall be maintained and operated in full compliance with the conditions of this grant and any law, statute, ordinance, or other regulation applicable to any development or activity on the subject property. Failure of the permittee to cease any development or activity not in full compliance shall be a violation of these conditions. Prior to the use of this grant, the permittee shall deposit with the County of Los Angeles the sum of \$1,500.00. These monies shall be placed in a performance fund which shall be used exclusively to compensate the Department of Regional Planning for all expenses incurred while inspecting the premises to determine the permittee's compliance with the conditions of approval, including adherence to development in accordance with the approved site plan on file. The fund provides for 10 biennial inspections. Inspections shall be unannounced.

If additional inspections are required to ensure compliance with the conditions of this grant, or if any inspection discloses that the subject property is being used in violation of any one of the conditions of this grant, the permittee shall be financially responsible and shall reimburse the Department of Regional Planning for all additional inspections and for any enforcement efforts necessary to bring the subject property into compliance. Inspections shall be made to ensure compliance with the conditions of this grant as well as adherence to development in accordance with the approved site plan on file. The amount charged for additional inspections shall be the amount equal to the recovery cost at the time of payment (currently \$150 per inspection).
11. Notice is hereby given that any person violating a provision of this grant is guilty of a misdemeanor. Notice is further given that the Regional Planning Commission or a hearing officer may, after conducting a public hearing, revoke or modify this grant, if the Commission or hearing officer finds that these conditions have been violated or that this grant has been exercised so as to be detrimental to the public health and safety or so as to be a nuisance.
12. All requirements of the Zoning Ordinance and of the specific zoning of the subject property must be complied with unless specifically modified by this grant, as set forth in these conditions or shown on the approved plans.
13. Provisions shall be made for all natural drainage to the satisfaction of the Department of Public Works.

PROJECT NO. R2006-03420-(5)
CONDITIONAL USE PERMIT NO. 200600271-(5)

CONDITIONS
Page 3 of 3

14. The subject facility shall be developed and maintained in compliance with the requirements of the Los Angeles County Department of Health Services. Adequate water and sewage facilities shall be provided as may be required by said department.
15. All structures shall comply with the requirements of the Division of Building and Safety of the Los Angeles County Department of Public Works.
16. All structures, walls, and fences open to public view shall remain free of extraneous markings, drawings, or signage. These shall include any of the above that do not directly relate to the facility being operated on the premises or that do not provide pertinent information about said premises. The only exceptions shall be seasonal decorations or signage provided under the auspices of a civic or non-profit organization.
17. In the event of an occurrence of such extraneous markings, drawings, or signage, the permittee shall remove or cover them within 24 hours of such occurrence, weather permitting. Paint utilized in covering such markings shall be of a color that matches, as closely as possible, the color of the adjacent surfaces.
18. The subject property shall be developed and maintained in substantial compliance with the plans marked Exhibit "A."
19. The permittee shall maintain the subject property in a neat and orderly fashion. The permittee shall maintain free of litter all areas of the premises under which the permittee has control.
20. This grant allows motion picture production including the maintenance of a motion picture set and a caretaker's mobile home subject to the following restrictions as to use:
 - a. There shall be no solid perimeter fencing or chain-link fencing around the property. Any fencing that is maintained or installed shall allow small wildlife—such as rabbits and tortoises—to pass through freely;
 - b. The southern one-third of the property is to remain under natural conditions, with no vegetation to be removed;
 - c. All Joshua trees (*Yucca brevifolia*), alive or dead, including fallen branches, shall remain undisturbed;
 - d. Domestic pets, dogs and cats in particular, shall be forbidden, except within enclosed cages or pens or when being filmed as part of a motion picture production; and
 - e. All-terrain vehicles or off-road vehicles shall be prohibited from use on the property, except as a prop, where such use will be restricted to existing disturbed areas as identified in the Biological Constraints Analysis dated June 1993.




- Ⓢ

TRAFFIC SIGNAL
- TRAFFIC CONE
- ⏏

TYPE I W/ SIGN

ALL TRAFFIC CONTROL
WILL BE INSTALLED TO
MEET OR EXCEED
THE MUTCD AND WATCH
MINIMUM REQUIREMENTS

2ND STREET

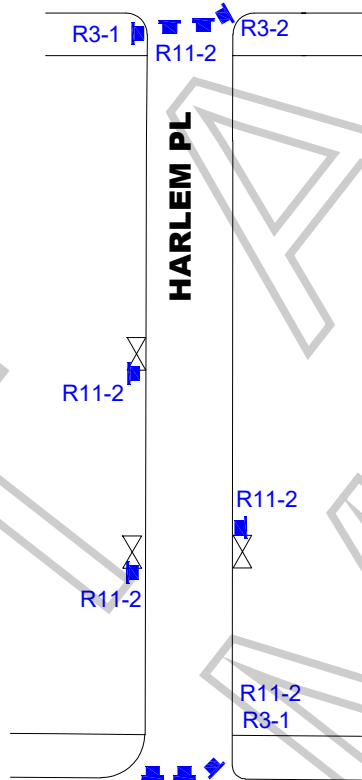

3RD STREET

WORK ZONE TRAFFIC
CONTROL PLAN GENERAL NOTES

1. DATE/TIME: 9-28-20 FROM 08:00 HOURS THRU 15:00 HOURS.
2. ALL SIGNING, STRIPING, AND TRAFFIC CONTROL DEVICES SHALL CONFORM TO THE (CURRENT) STATE OF CALIFORNIA DEPARTMENT OF TRANSPORTATION (CALTRANS) STANDARD PLANS AND STANDARD SPECIFICATIONS, CALIFORNIA MUTCD, AND ANY ADDENDUMS THERETO, AND AS SHOWN ON THESE PLANS, SYMBOLS AND ABBREVIATIONS USED ARE SHOWN ON CALTRANS STANDARD PLANS.
3. THERE WILL BE NO INTERFERENCE WITH TRAFFIC SIGNALS OR CROSSWALKS.
4. CONES WILL BE 28" MINIMUM HEIGHT AND HAVE REFLECTORIZED SLEEVES FOR NIGHT WORK.
5. POLICE WILL DIRECT TRAFFIC IF NECESSARY.

TCP FOR:		SOMESUCH "DRAGON"	
LOCATION: HARLEM PL CLOSURE FROM 3RD STREET TO 2ND STREET			
	CONTACT: MIKE DENNEHY 310.880.2598		
	JCL TRAFFIC SERVICES (213) 622-9775 C31-CA Lic # 805357		
DATE	REVISIONS	DRAFTER:	JIM MORRIS
		SCALE:	N.T.S.
		FILM LA:	CODY PENWELL

SPECIAL CONDITIONS FOR LOCATION FILMING IN DOWNTOWN LOS ANGELES
(Standard Filming Requirements continue to apply where not superseded below)

1. DEFINITION OF TERMS

a. Downtown Los Angeles, for the purposes of these conditions, shall be defined as the area North to South from the 101 Freeway to the 10 Freeway; East to West from the Los Angeles River to the 110 Freeway.

b. The Downtown Los Angeles Neighborhood Council boundaries (DLANC boundaries), for the purpose of these conditions, shall be defined as bordered on the North and East at the 101 Freeway from the 110 Freeway east to Los Angeles Street, south to 4th Street, east to Alameda Street, south to 7th Street, east to the Los Angeles River; on the South by the 10 Freeway from the 110 Freeway to the Los Angeles River; on the West by 110 Freeway from the 10 Freeway to the 101 Freeway. (This area is the same area as defined above as Downtown Los Angeles, but excludes the Little Tokyo and Arts District neighborhoods.)

c. Residential buildings shall be defined as any building with legal residential occupants (mixed-use, adaptive reuse, artist-in-residence (A.I.R.), SROs, residential hotels, condominiums and apartment buildings). DLANC will maintain an accurate and contemporary listing of all residential buildings showing a 100-foot radius from each building so as to identify any areas both inside and outside of that radius.

d. The Broadway Entertainment District (aka Broadway Theatre District), for the purposes of these Conditions, shall be defined north to south as Broadway from 3rd Street to Olympic Boulevard, and east to west from Frank Court to Lindley Place (aka St. Vincent Alley Court), or the equivalent mid-block point to either of these alleys where the alley is not present, including any theater loading facilities, defined as any public or private surface parking lot, parking garage, public street or curb area adjacent to, or utilized by, a theater. If, in the future, the City adopts an ordinance with regulations governing filming in this area, such regulations shall supersede these Filming Conditions.

e. The Old Bank District residential overlay, for the purposes of these Conditions, shall be defined as the area bound by South Spring St., West 5th St., West 4th St., and Verdin Pl.

2. FILMING STANDARD HOURS AND DAYS

a. Filming activity, or any production-related activity including but not limited to activities such as base camps, catering, generators, etc., within the **DLANC boundaries** is restricted to the hours of 6:00 a.m. to 11:00 p.m. within a 100-foot radius of any residential building. Filming activity in the **Broadway Entertainment District** is restricted to the hours of 6:00 a.m. to Midnight within a 50-foot radius of any residential building. **Old Bank District** is restricted to the hours of 7:00 a.m. to 10:00 p.m. within a 100-foot radius of any residential building. No extension of the standard filming hours for

filming or any disruptive production-related activity shall be allowed until a signature survey has been properly submitted. Proof of signature surveys shall be made available to DLANC upon request.

b. No film permits may be issued along Main and Spring Streets from 2nd to 9th Streets, or on any block of 2nd through 9th Streets between Los Angeles and Spring during the Downtown Art Walk, currently held on the second Thursday of each month. Filming inside of private buildings or entirely on private property during this time is permitted so long as there are no external impacts.

c. No filming may be conducted in close proximity to major public events anywhere in Downtown Los Angeles as permitted by the LAPD, or identified with 30 days notice to the City's Designated Film Permit Contractor by DLANC. Film permits may be considered in light of major public events on a case-by-case basis so long as their issuance will not cause further disruption to Downtown businesses and residents during such events.

3. RESIDENTIAL AND MERCHANT PROTECTIONS IN THE DLANC BOUNDARIES

a. A film permit may include no more than 300 feet of curb lane per city block for the parking of film production vehicles, crew or equipment. Requests for additional amounts of curb lane shall require a signature survey. The **Broadway Entertainment District** is exempt from this restriction.

b. Production personnel (and equipment utilized by the production company) shall not block the sidewalk area in front of an open commercial business or a residential building, including residential patios, windows, doorways, or entryways, unless the production company has secured the permission of the merchant and/or property owner. Where the commercial business is one that is primarily open in the evening and nighttime hours, the production company, their cast and crew may not block the access to and signage of such establishment (as seen from the street), without permission of the merchant and/or property owner during the hours of operation of the business.

c. Customers, employees, residents, and guests of affected properties shall be allowed free ingress/egress to all buildings, merchants, and parking facilities. Arrangements shall be made to ensure access to deliveries, trash pickup, residential move-in/move-out, and vendor access to the properties/merchants during productions.

d. All commercial businesses must prominently post hours of operation and contact phone numbers, and residential buildings must have a designated contact person authorized to give permission. Special events held by commercial businesses, outside of normal business hours, must also be posted in advance, and production companies must provide full access and visibility during such events.

4. NOISE, FUMES, AND LIGHTING WITHIN THE DLANC BOUNDARIES

a. Generators, portable toilets or toilet vehicles, and outdoor food preparation using charcoal or gas grills must be a minimum of 50 feet (horizontally) from any residential window or entrance. If it is physically impossible for a generator to be a minimum of 50 feet from residential windows or entrances, the generator shall be placed as far away as possible and vented away from residential windows and entrances. However, under no circumstances shall a generator be placed directly underneath a residential window.

b. Film productions must focus lighting on the filming area only and make every effort to shield the lighting from adjacent properties, pedestrians, and patrons of commercial businesses at all times. Exceptional lighting (e.g., Musco and Bebee lighting) outside of regular filming hours shall not be allowed without a signature survey of the affected merchants and/or property owners. **Signature survey shall be required for Exceptional lighting within the Old Bank District between the hours of 6:00 p.m. and 6:00 a.m.** Under no circumstances shall lighting be directed onto oncoming traffic.

c. Film production companies are required to completely remove all trash, food, and cardboard boxes, etc. from the general vicinity at the end of each filming day. Film production companies will be held responsible for the actions of catering companies they employ to provide food for the cast and crew.

5. SPECIAL REQUESTS AND EXCEPTIONS REVIEW AND NOTIFICATION WITHIN THE DLANC BOUNDARIES

a. Helicopters shall not be granted permits for landing at non-certified helipads before and after approved filming hours. All aerial filming productions must provide upon request a copy of an approved FAA Form 7711-2, or other official waiver, along with a copy of the briefing on the flight operations for all participating persons or property.

b. No film permit shall be construed as a waiver of 14 CFR § 91.119, 14 CFR § 91.515(a) or 14 CFR § 91.303(e), dictating federal flight altitude regulations, for purposes of non-participating persons or property (see attachment).

c. Notification beyond the standard 500-foot radius will be made to affected residents and merchants for high impact activity that is likely to cause interference with adjacent properties of people such as car chases, simulated gun fire, explosions, screams for help and other loud noises, helicopter activity, road closures or other such exceptional activities that might cause a police response to the filming location. High impact filming activity must be preceded by notifications at least two days in advance. The City's Designated Film Permit Contractor or the production company shall consult a designated DLANC representative when an applicant requests a permit for high impact filming activity with less than two days notice.

d. Due to the location of building air intake systems on Lower Grand Avenue, no special effects, including smoke, steam or fog, may occur in that area without first obtaining

clearance from the appropriate building contacts and maintenance engineers. Contact must be made at least 48 hours prior to the proposed effect(s).

6. FILMING-RELATED CONGESTION WITHIN THE DLANC BOUNDARIES

a. The City's Designated Film Permit Contractor will ensure that the impact from filming at recurrently used locations is minimized to the affected residents and businesses.

b. In rush hour restricted lanes, as designated by LADOT, no Intermittent Traffic Control (ITC) shall be permitted during Rush Hours (7:00 a.m. – 9:00 a.m. and 4:00 p.m. – 7:00 p.m., Monday through Friday). No simultaneous closures or ITC of both the Second and Third Street Tunnels will be permitted.

c. Production companies shall request the posting of "no parking" signs, lane or street closures with LADOT for the day(s) that they are "on site" only. When closures are not necessary for the day(s) requested, production companies shall report the changes to the City's Designated Film Permit Contractor, who shall notify LADOT, who must revise and/or remove parking signs, as necessary.

d. Production companies must provide adequate detour and directional signage when street closures are in place, conforming to current LADOT standards and practices. Detour routes must accommodate large, semi and tractor trailer trucks and public transit vehicles.

7. ENFORCEMENT OF CONDITIONS

a. In accordance with the terms of their work permit issued from LAPD, off-duty or retired police officers must, upon reporting to a work site, review and ensure compliance with conditions outlined on the filming permit. Officers shall ensure compliance with arrival and departure time, and shall not allow any activity or conduct that is in violation of local or state law, nor allow any filming condition that is not authorized by the permit. Variations from the requirements of the permit are not allowed unless approved by an authorized representative of the City's Designated Film Permit Contractor.

